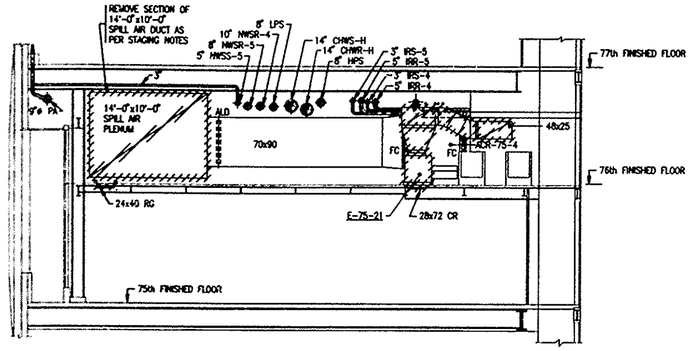

SECTION – REMOVAL L M-16

SCALE IN FEET 0 8 16

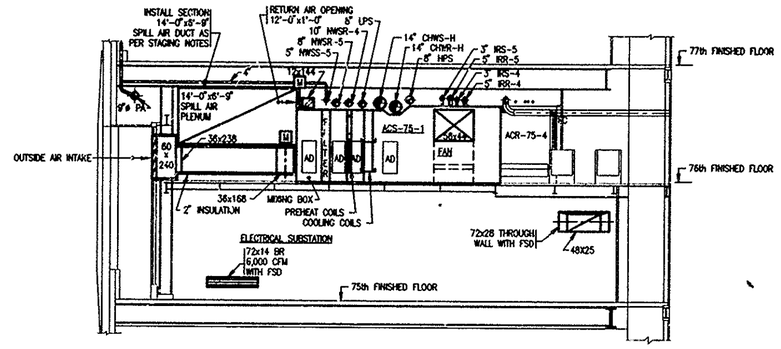

SECTION – INSTALLATION L M-17

SCALE IN FEET 0 8 16

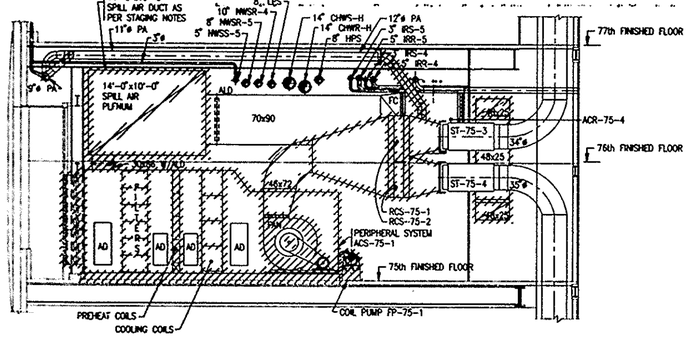

SECTION – REMOVAL K M-16

SCALE IN FEET 0 8 16

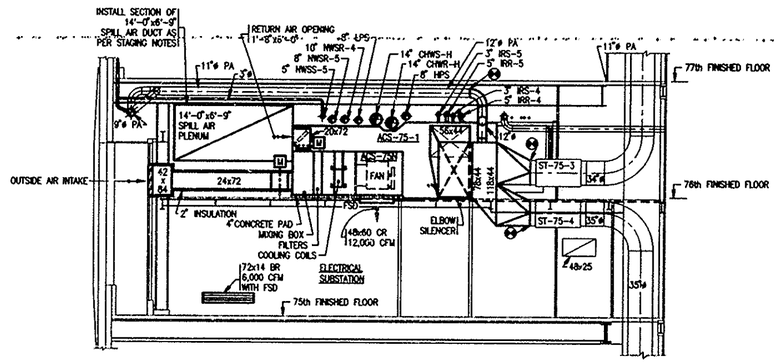

SECTION – INSTALLATION K M-17

SCALE IN FEET 0 8 16

I HEREBY CERTIFY THAT THIS IS A TRUE AND CORRECT COPY OF ONE OF THE CONTRACT DRAWINGS CONSTITUTING A PART OF CONTRACT NO. WTC-802.071 IN THE FORM IN WHICH SAID DRAWINGS EXISTED AT THE TIME THE SAID CONTRACT WAS EXECUTED BY THE PARTIES.

DATE 6/21/95 Sultan A. Aslam SPEC. WRITER

DATE 9/15/95 Peter K. Sweeney ENGINEER OF DESIGN

FILE NAME: PSN M18 SCALE FACTOR 1=8

Sheet 72 of 224

THE PORT AUTHORITY OF NY & NJ

Peter K. Sweeney
ENGINEERING PROGRAM MANAGER – WORLD TRADE

Alfred Arcuri
CHIEF MECHANICAL ENGINEER

No.	Date	Revision	Approved

Engineering Department
Design Division

The World Trade Center

Electrical/HVAC Upgrade Program

Title

TOWER ONE AND TWO LOW VOLTAGE SUBSTATIONS CONSTRUCTION AND INSTALLATION

MECHANICAL

SUBSTATION SS-75N TOWER ONE SECTIONS

This drawing subject to conditions in contract. All inventions, ideas, designs and methods herein are reserved to Port Authority and may not be used without its written consent.

A.B./T.P./E.E.	E.E.	S.W.
Designed by	Drawn by	Checked by

Date 5/1/95 Scale AS NOTED

Contract Number WTC-802.071

Drawing Number M-18